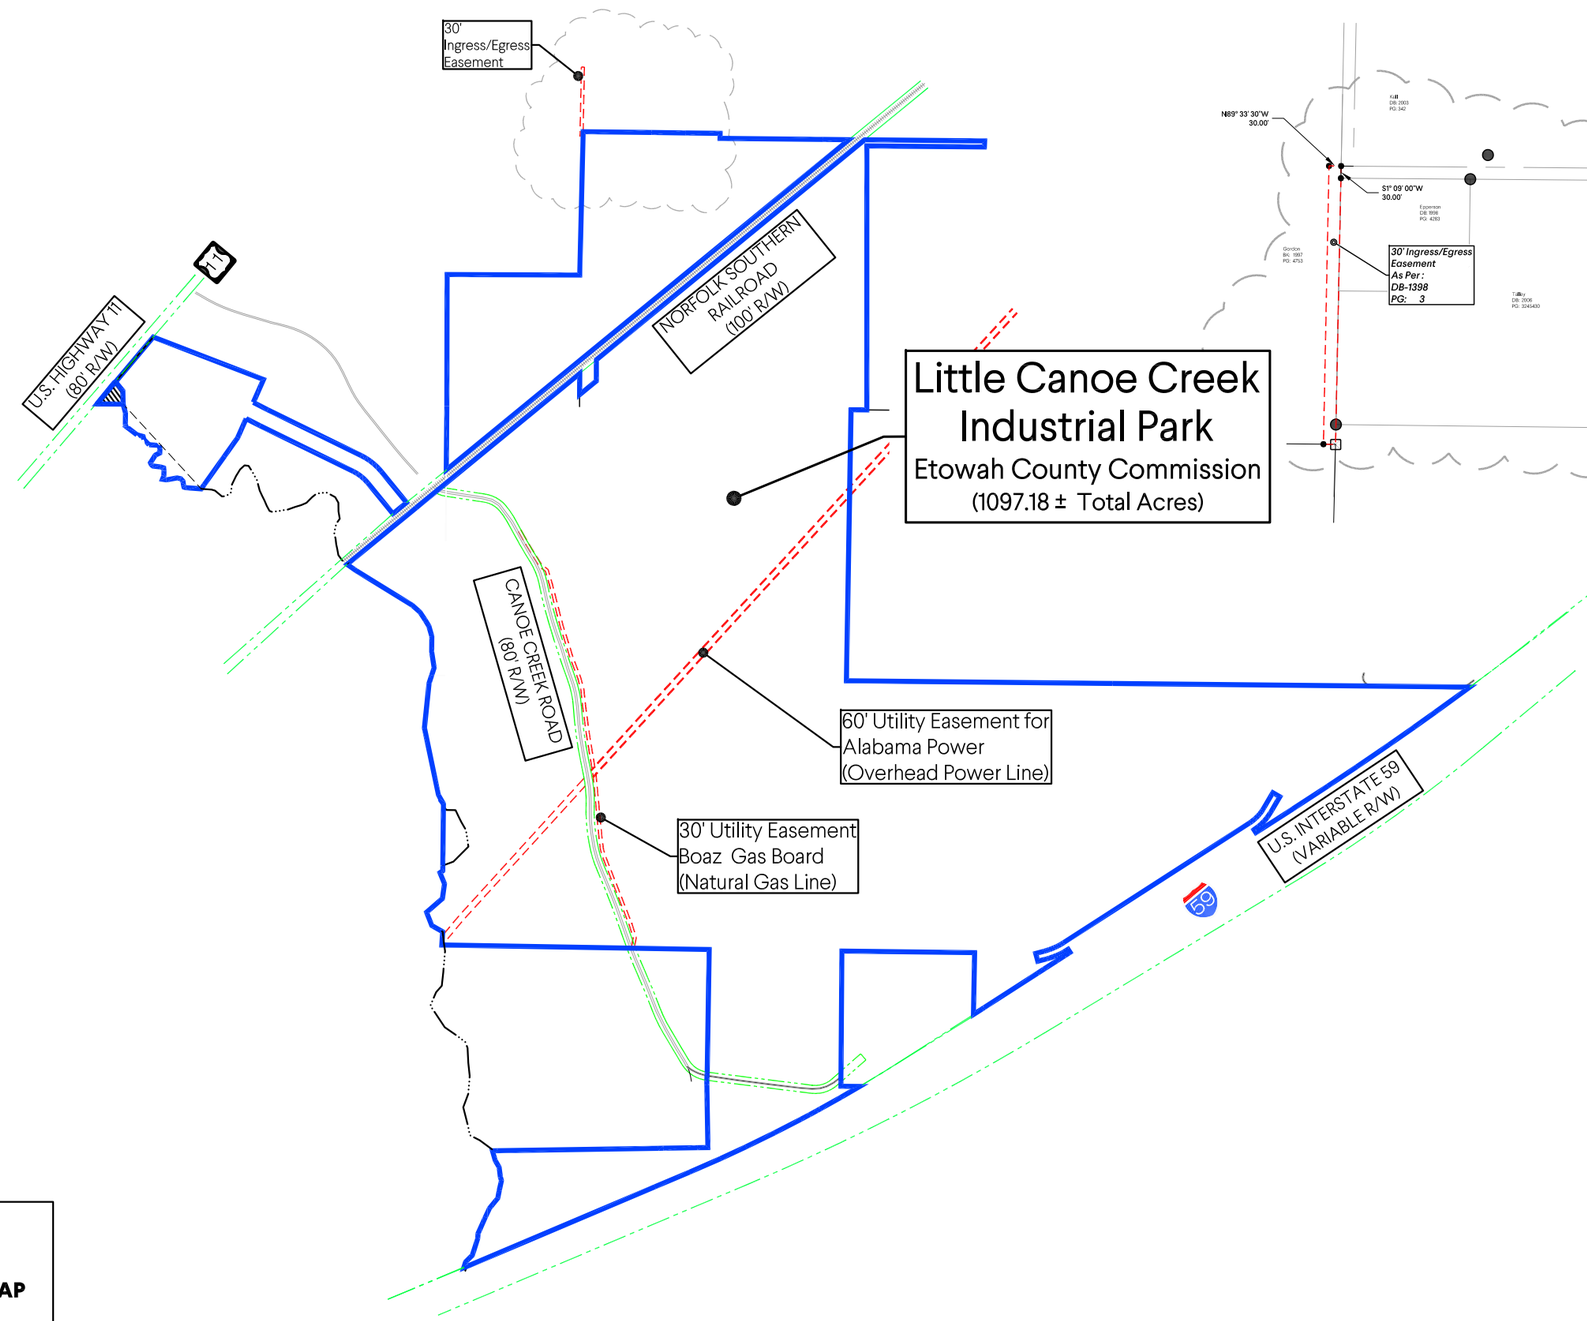

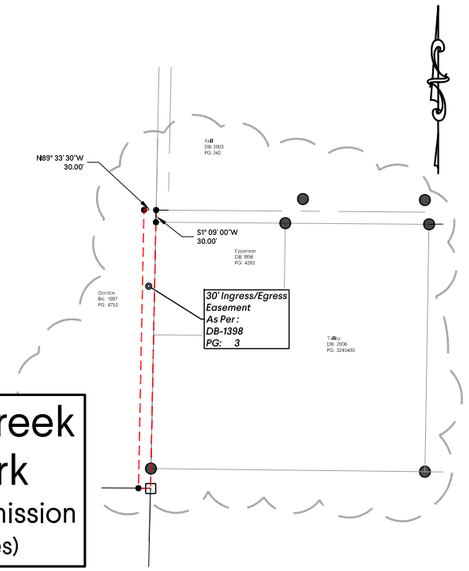

Little Canoe Creek
Industrial Park
EASEMENT AND RIGHT OF WAY MAP
for the
Etowah County Commission

Note: This is NOT A SURVEY. This drawing is for informational purposes only.

GMC

44750 Highway 17
Vernon, AL 35592
T 205.695.9137
GMCNETWORK.COM

ISSUE	DATE
ISSUE DATE:	11/7/17
DRAWN BY:	CSM
CHECKED BY:	PEB

Supplemental Drawing
Etowah County Commission
Etowah County, Alabama

GMC Project #
CBHM170033

EASEMENT AND RIGHT OF WAY MAP
Little Canoe Creek Industrial Park
Etowah County, Alabama

EM-1.0